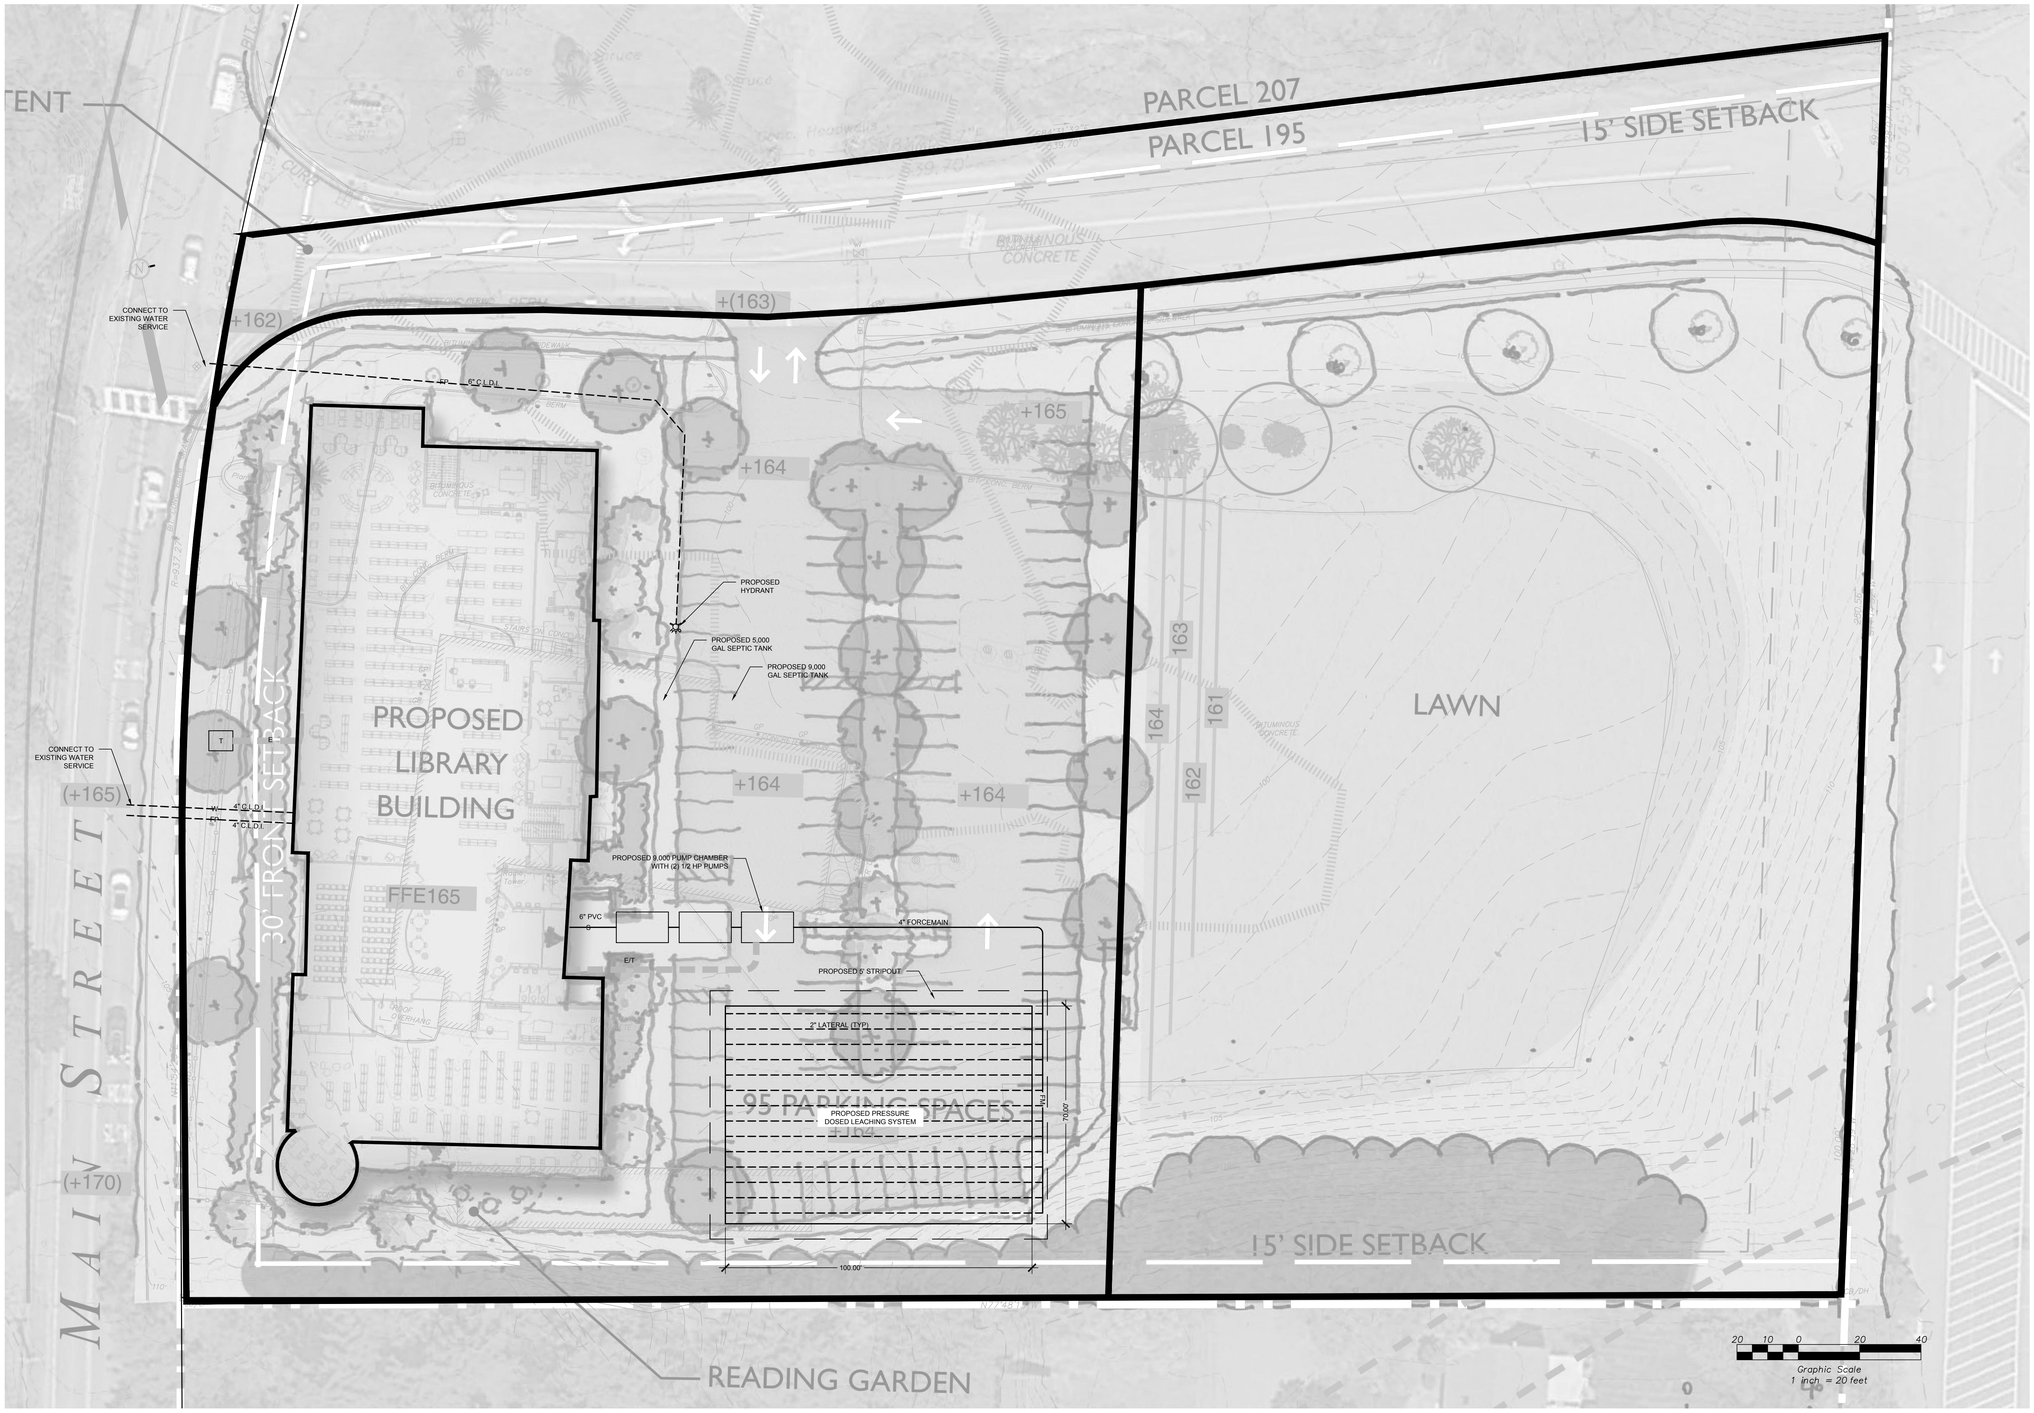

TAPPÉ
ARCHITECTS, INC.
PLANNING
DESIGN
SIX EDGERLY PLACE
BOSTON, MA
02116
WWW.TAPPE.COM
TEL 617.451.0200
FAX 617.451.3899

samiotes
Samiotes Consultants Inc.
Civil Engineers • Land Surveyors
20 A Street
Framingham, MA 01701
T 508.877.6688
F 508.877.8349
www.samiotes.com

Owner

Wayland Library

Enter address here

Drawing Issue Record:

Issue Date	Project Status

Project: 16075.00
Date: 12/9/16
Scale: AS SHOWN
Drawn By: MEK
Checked By: AMT

Copyright 2015, Tappé Architects, Inc.

Schematic Site Utilities Plan

C101